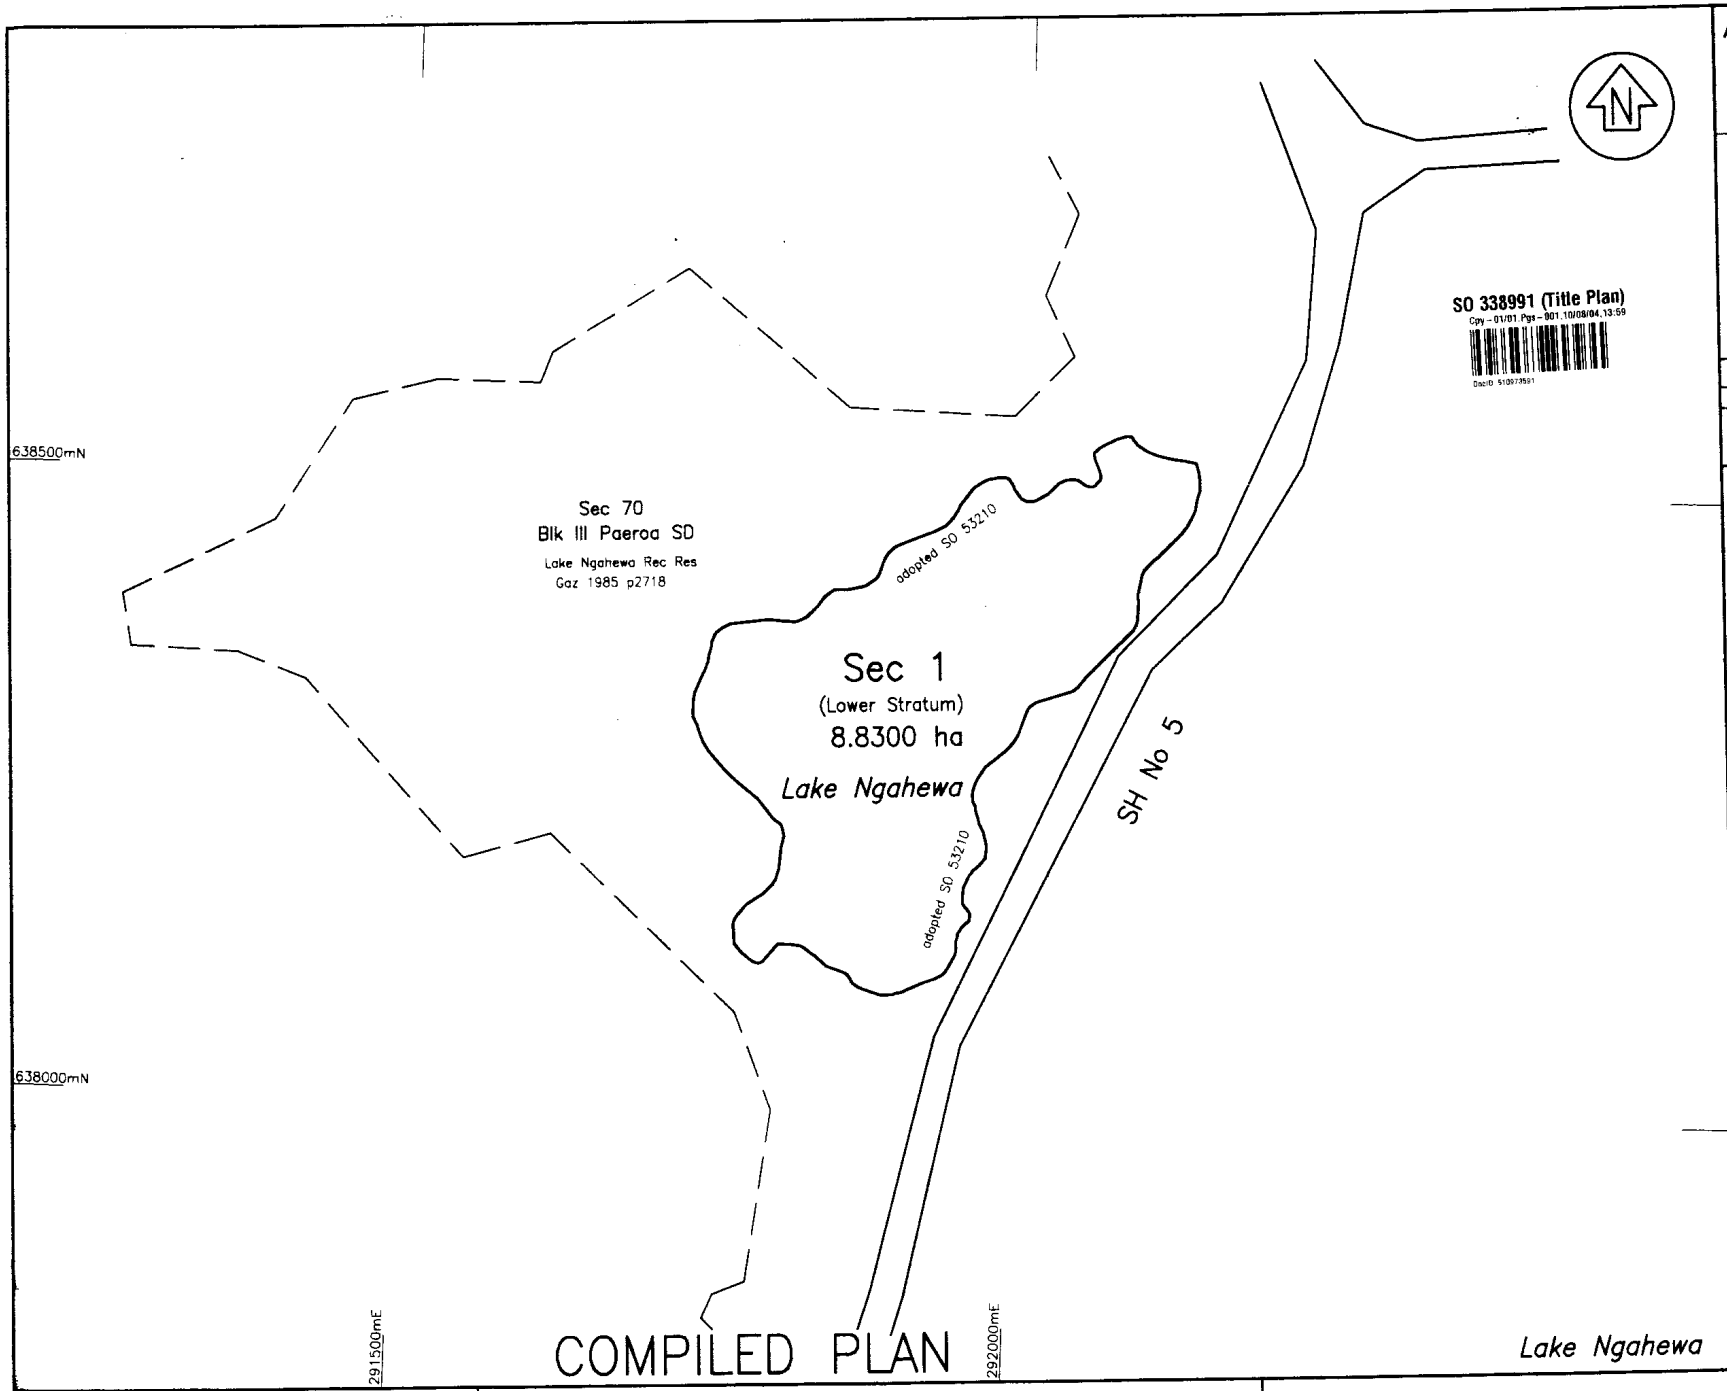

SO 338991 (Title Plan)
Cpy - 01/01, Pgs - 001, 10/08/04, 13:59
DocID: 510973591

COMPILED PLAN

Approvals

DATUM : GEODETIC 1949
BOP CIRCUIT COORDINATES
ORIGIN : MAKETU
700,000mN 300,000mE

LAND TO BE USED FOR TREATY SETTLEMENT

Shown	Description	Comprised in	Area
Sec 1	Bed of Lake Ngahewa	Crown Land sec 27 Maori Land Amendment and Maori Land Claims Adjustment Act 1922	8.8300 ha

Section 1 has been defined on the understanding that Treaty settlement legislation will exempt it from the provisions of Section 11 and Part X of the Resource Management Act 1991 and Part IVA Conservation Act 1987.

Natural boundaries are subject to the normal common law rules of accretion and erosion.

Stratum Parcel:
The upper limit of Section 1 is the bed of Lake Ngahewa

CLASS OF SURVEY : III

Total Area 8.8300 ha

Comprised in Crown Land sec 27 Maori Land Amendment and Maori Land Claims Adjustment Act 1922

I, Michael Patrick Flaherty, being a person entitled to practise as a Licensed Cadastral Surveyor, certify that:
(a) The Surveys to which this dataset relates are accurate, and were undertaken by me or under my direction in accordance with the Cadastral Survey Act 2002 and the Surveyor General's Rules for Cadastral Survey 2002/2:
(b) This dataset is accurate and has been created in accordance with that Act and those Rules.

Signed at Rotorua ..... Date 5/8/04

Field Book.....p..... Traverse Book.....p.....
Reference Plans SO 53210
Examined..... Correct.....

Approved as to Survey by Land Information NZ on 31/08/2004

Deposited by Land Information NZ on
____/____/____

File
Received 10·8·04
Instructions

SO 338991

LAND DISTRICT SOUTH AUCKLAND

NZMS 261 Sht RECORD MAP No

Section 1

TERRITORIAL AUTHORITY ROTORUA DISTRICT
Surveyed by Flaherty Survey and Mapping Ltd
Scale: 1: 3000 Date: JULY 2004